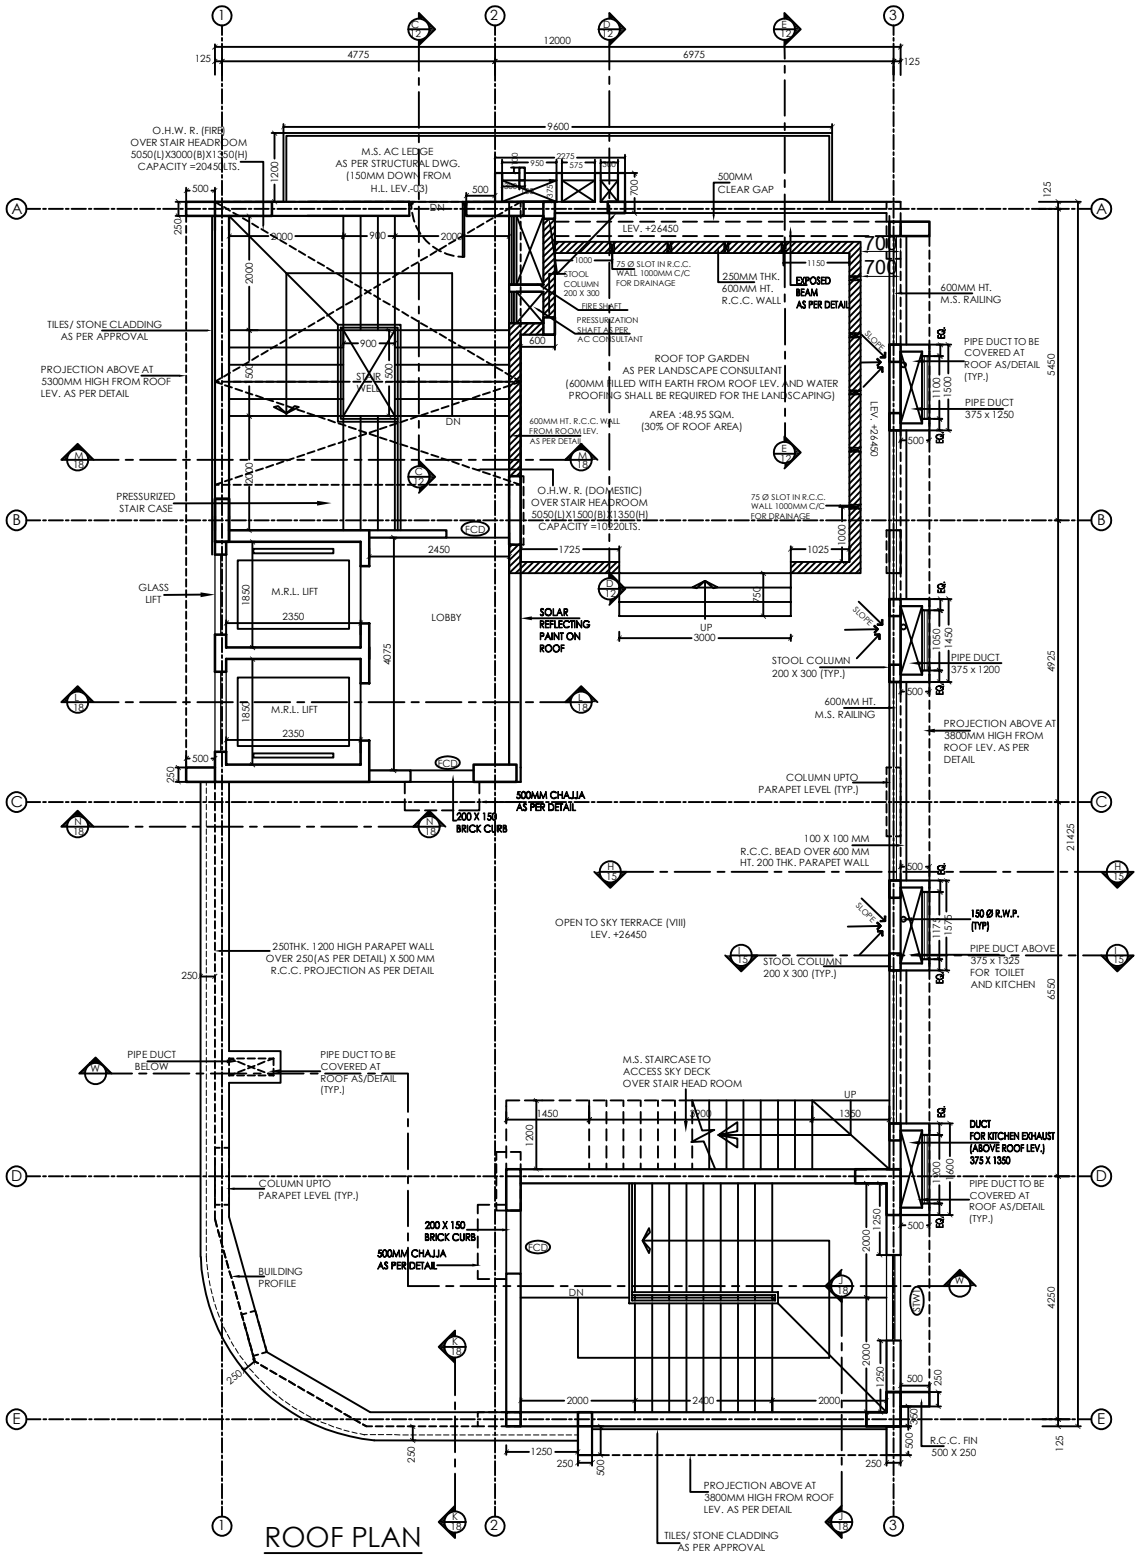

ROOF PLAN

THIS DRAWING IS A PRIVATE AND CONFIDENTIAL COMMUNICATION AND THE PROPERTY OF MANIRAMKA AND ASSOCIATES AND MUST NOT BE COPIED OR LENT WITHOUT THE CONSENT OF MANIRAMKA AND ASSOCIATES.

NOTES :

FOR NOTES AND DOOR-WINDOW SCHEDULE REFER DWG. NO. - CF-13/WD/02

LEGEND :

	R.C.C COLUMN
	GRID LINE
	BEAM ABOVE

05.				
04.				
03.				
02.				
01.	SHRI SUNIL KUMAR BASU			RUCHIRA
SL. NO.	DRAWING ISSUED TO	NO. OF COPIES	DATE	SIG.
R4				
R3				
R2				
R1				
SL. NO.	REVISION		DATE	SIG.

PROJECT

PROPOSED (B+G+7)STORIED 26.45 MT HT. ASSEMBLY BUILDING AT PREMISES NO.- 04-0184, PLOT NO.- CF-13, IN SUB -CBD OF ACTION AREA-IC , NEWTOWN, KOLKATA.

WORKING DRAWING — R0

ROOF PLAN

DATE : 05.07.23	DEALT : RUCHIRA	CHKD BY 2 :	SHEET NO.- 7
SCALE : 1:75	CHKD BY 1 :	DRG.NO.- CF-13 /WD/07	

ARCHITECTS :
MANIRAMKA AND ASSOCIATES
74 B, A. J. C. BOSE ROAD, KOLKATA-700 016
PHONE : (033) 2217 8329
E mail: maniramka.associates@gmail.com